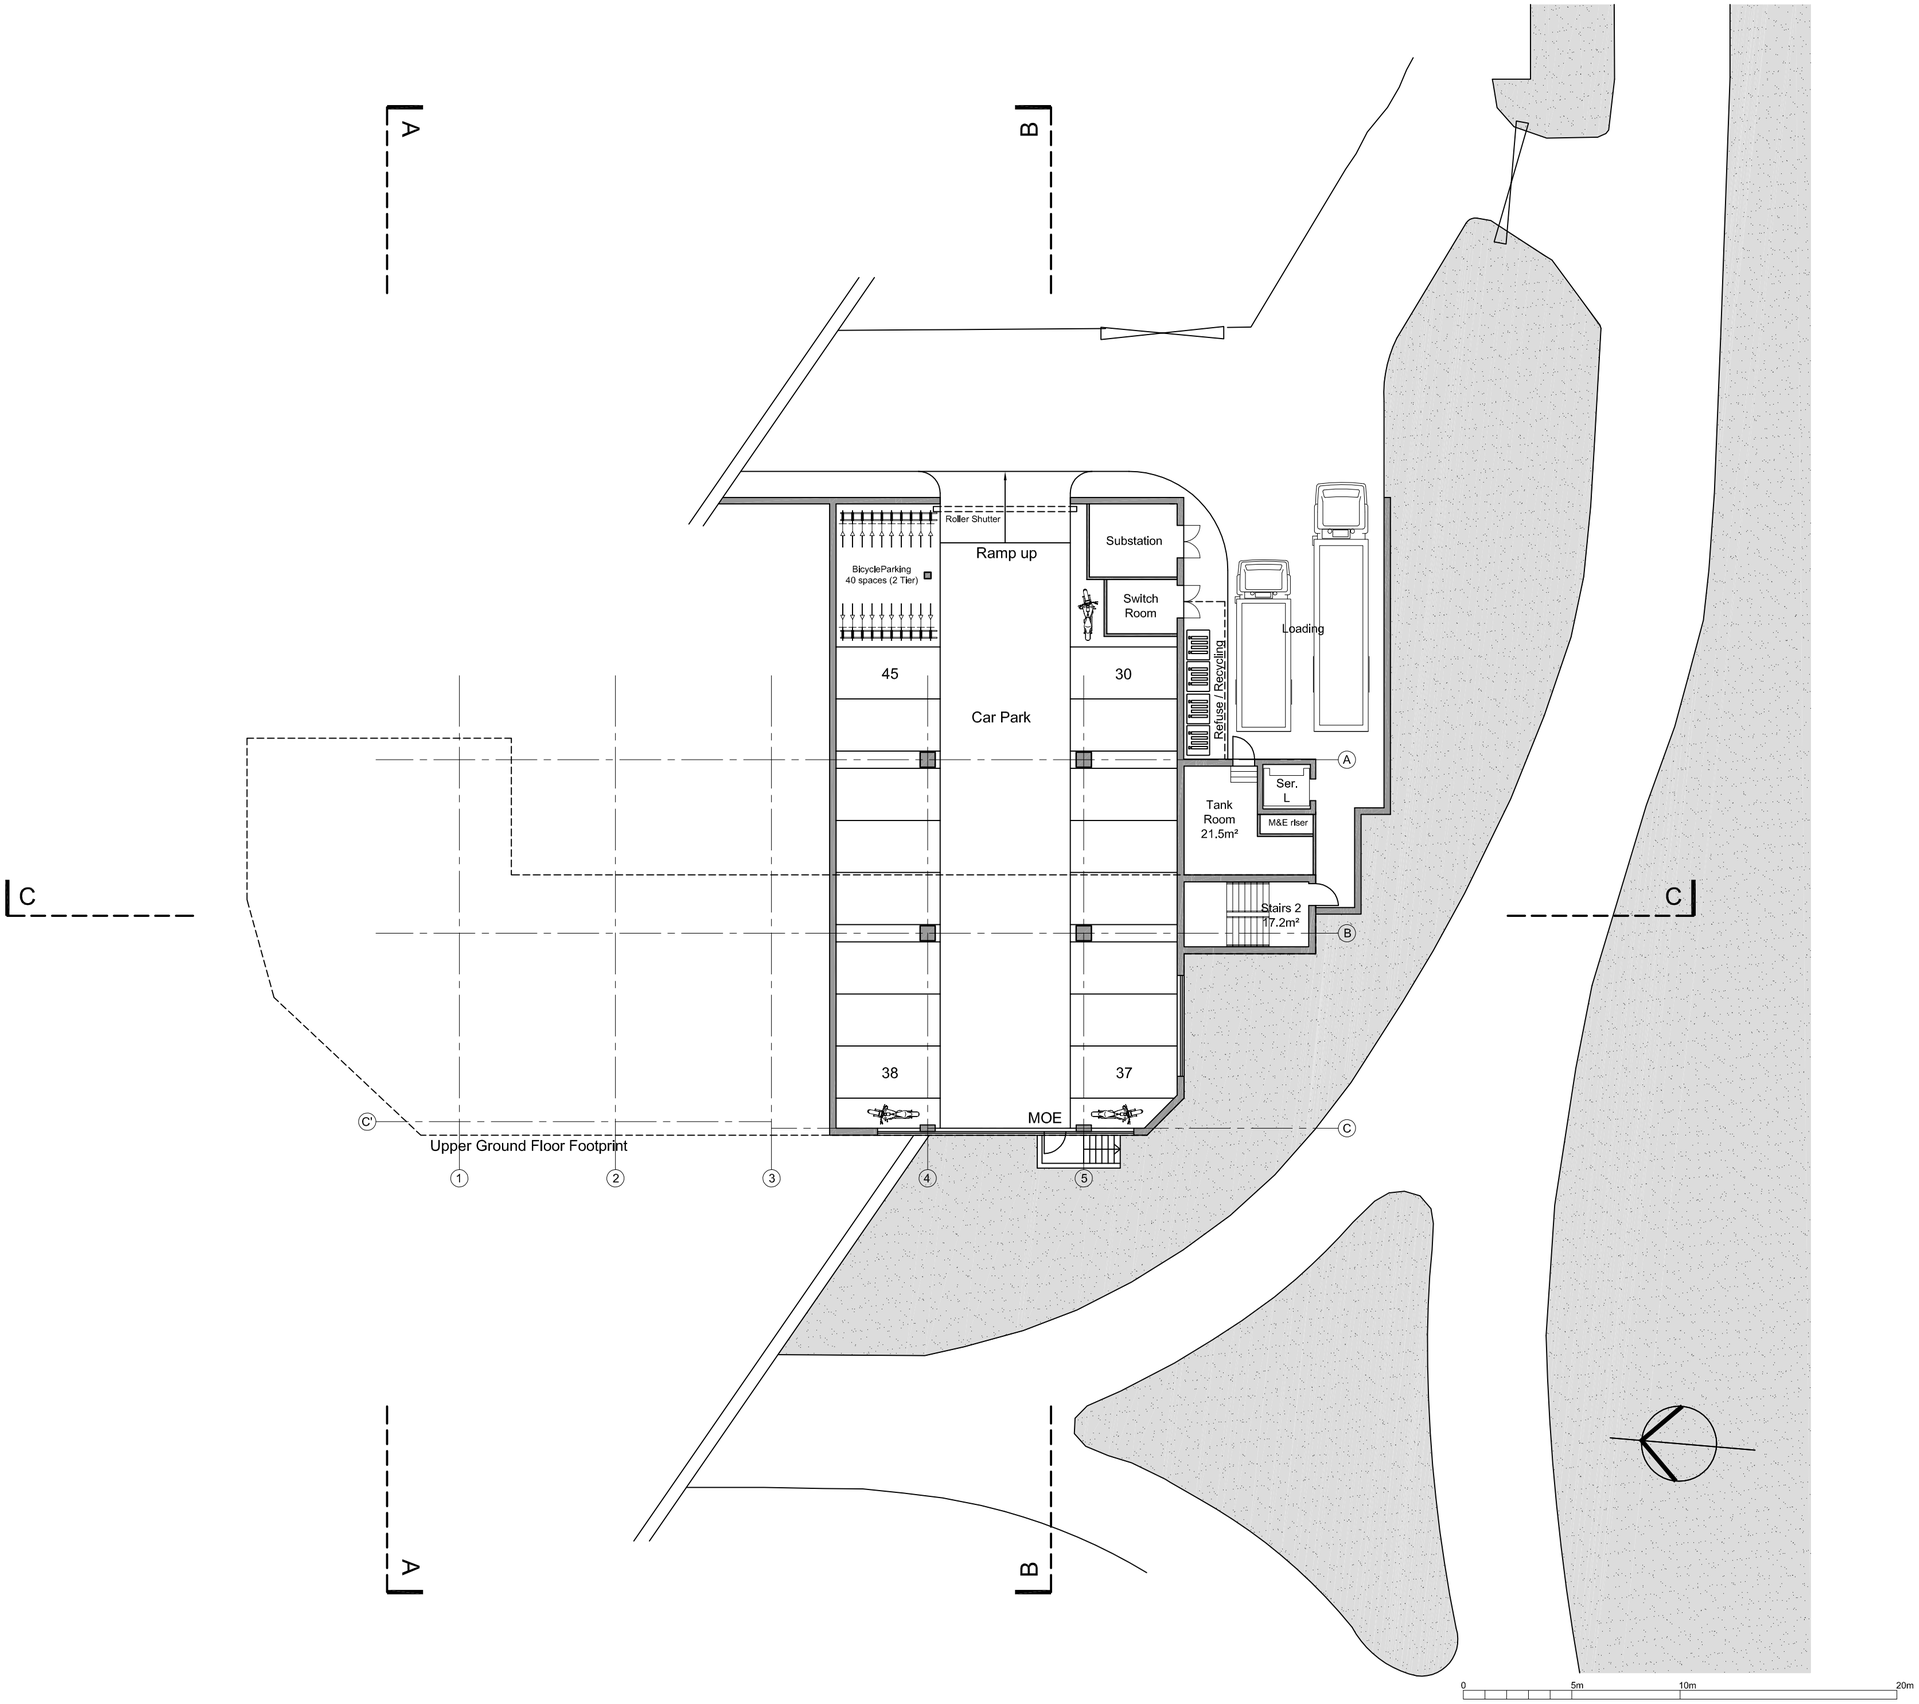

REV DESCRIPTION DATE BY

REVISION

PDP ARCHITECTS

RYEBROOK STUDIOS WOODCOTE SIDE EPSOM
SURREY KT18 7HD 01372 744446 www.pdp.co.uk

PROJECT

THE GLASSHOUSE - BASINGSTOKE

DRAWING

LOWER GROUND FLOOR

DRAWN ES
DATE 09-04-09
SCALE 1/200@A2

DRG No 4435 P 414

REVISION